AURORA HEIGHTS

PLAN SHOWING AREA OF

S.W. 1/4 Sec. 35, Twp. 39, Rge. 27, W. 4 Mer.

TOWN OF BLACKFALDS
ALBERTA

SCALE = 1 : 2000

METRIC

0 20 40 100 200

NOTES:
-Distances shown are in metres.
-Area dealt with is bounded thus and contains ±24.2 HA. (±59.8 AC.)

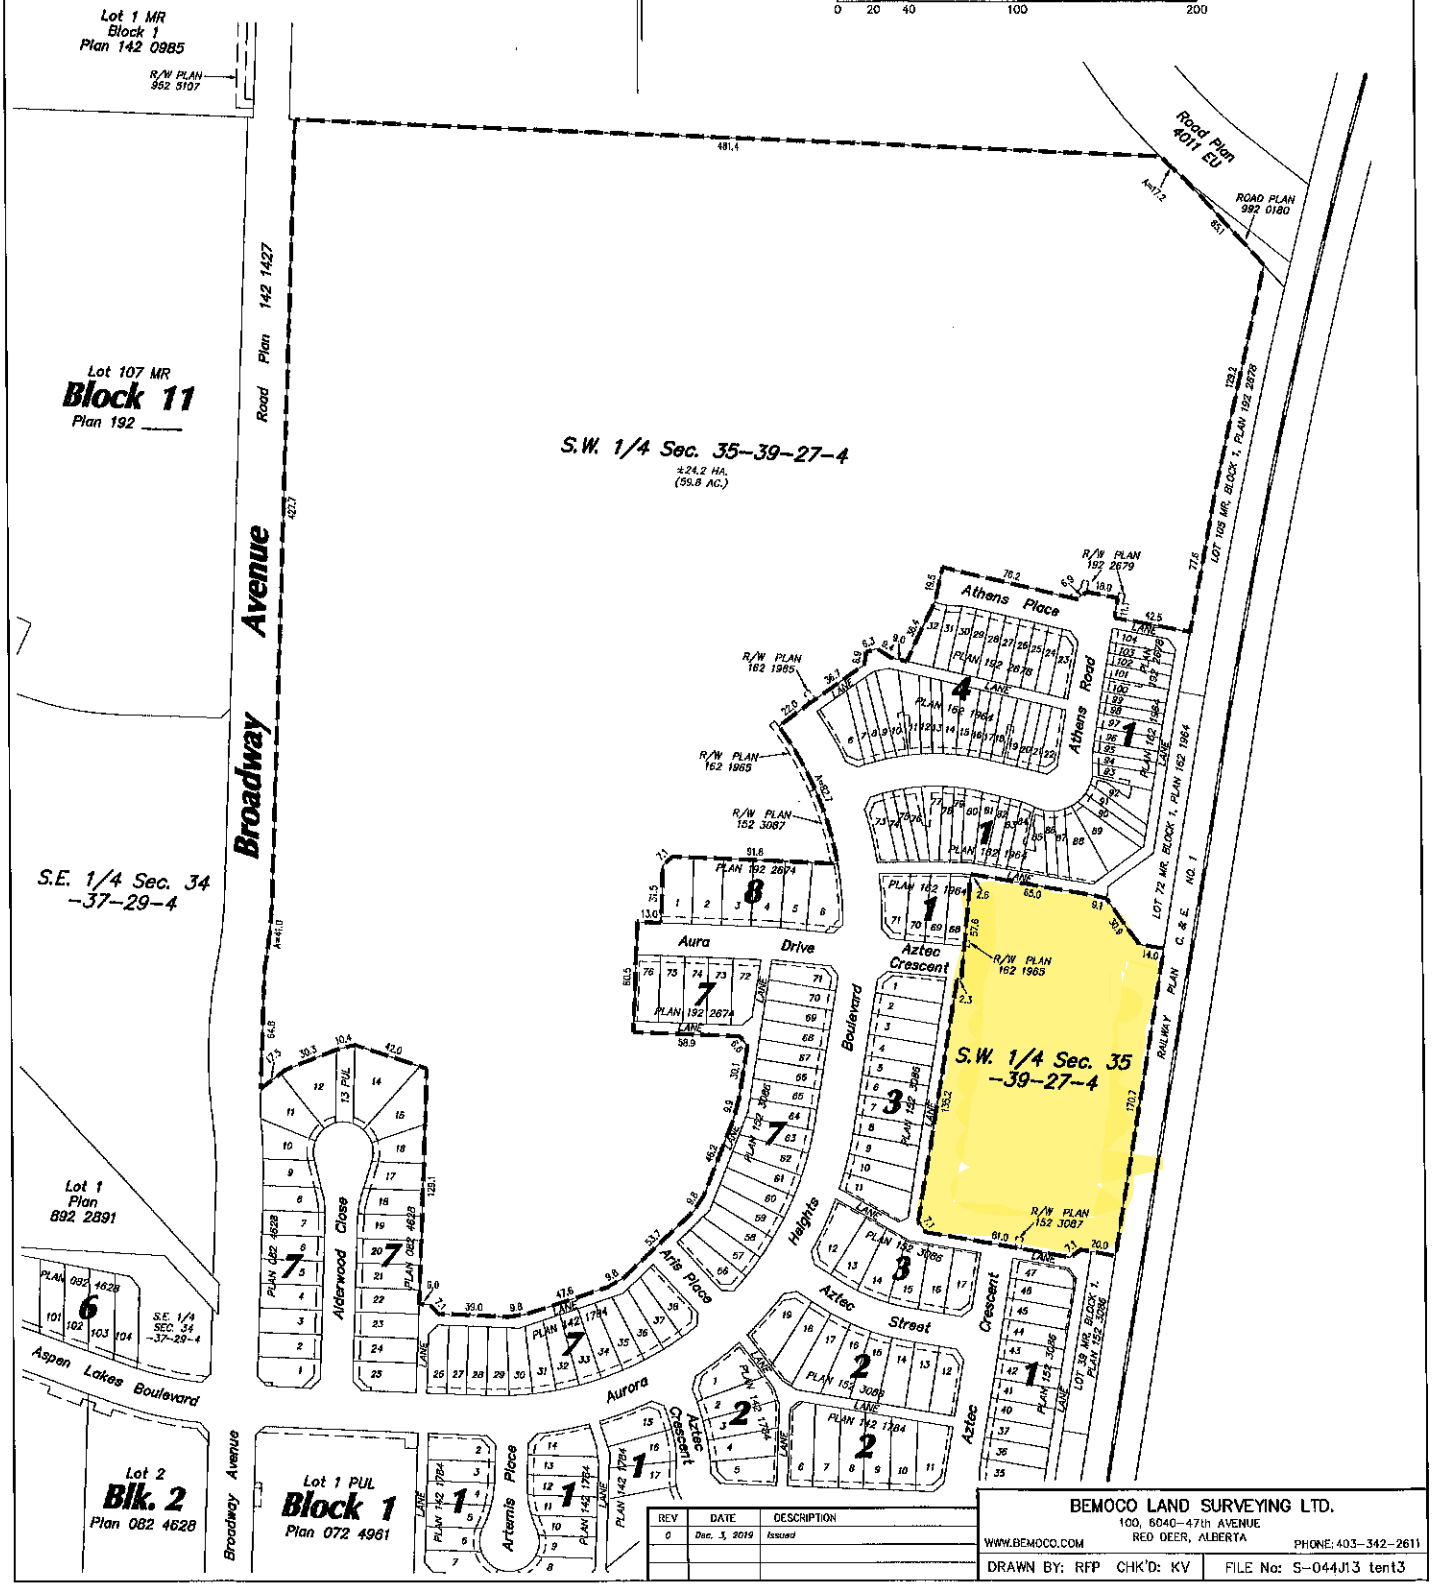

REV	DATE	DESCRIPTION
0	Dec. 3, 2019	Issued

BEMOCO LAND SURVEYING LTD.
100, 6040-47th AVENUE
RED DEER, ALBERTA
WWW.BEMOCO.COM PHONE: 403-342-2611

DRAWN BY: RFP CHK'D: KV FILE No: S-044J13 tent3